


Hamburg Studio 1+2

PRG Cinegate
Schimmelmanstraße 123a-125a
22043 Hamburg

Phone: +49 (0)40-654 960-0

E-Mail: hamburg@cinegate.de • www.cinegate.prg.com

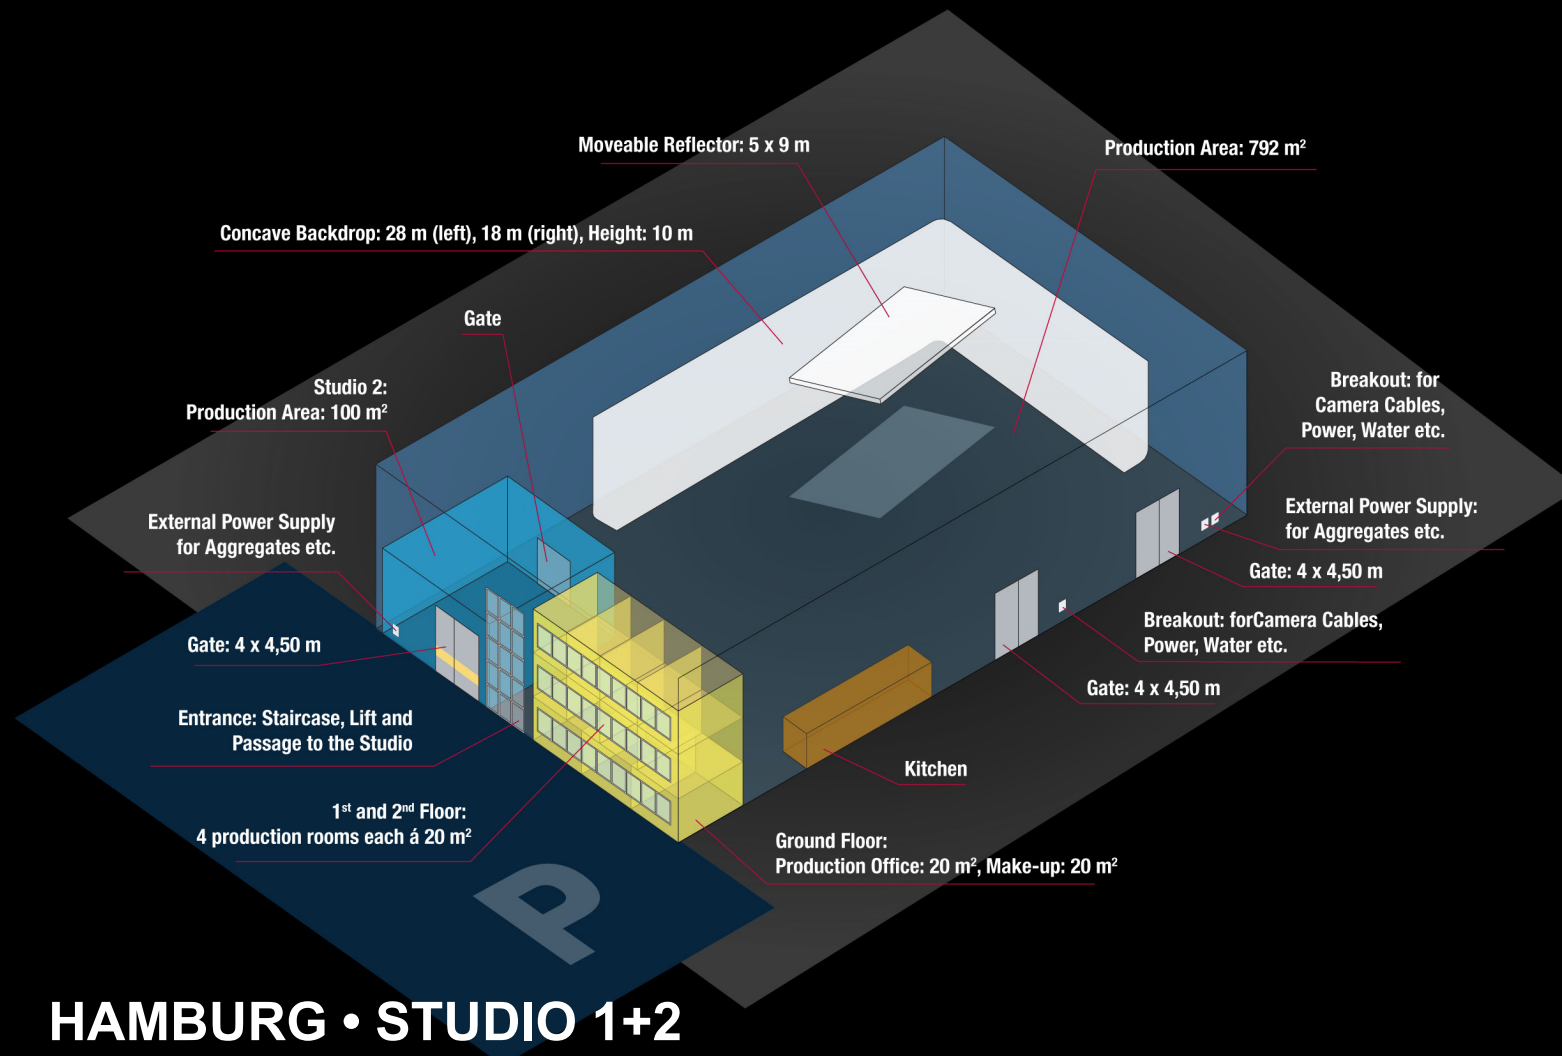

STUDIO 1

Size / Height	950 m ² / 12 m
Equipment	300 kW (4x 125 A / 400 V) Connected load - Fillet over corner 28 m and 18 m - Production Offices - Make-up room - Kitchen - WLAN


STUDIO 2

Size / Height	100 m ² / 6,5 m
Equipment	42 kW (1x 63 A / 400 V) Connected load - Production Offices - Make-up room - WLAN

HAMBURG • STUDIO 1+2

Studio 1 is particularly suitable for larger productions, and as an exhibition space for smaller trade fairs or product presentations. Either a blue curtain (Bluebox) or a black molton curtain can be drawn over the area of the backdrop. Both can additionally cover the opposite area of the backdrop. The entire Studio 1 is covered with wooden flooring.

Studio 2 is 100m² and is perfectly suitable as packshots or a pre-production area for Studio 1 as there is an access between the two studios. Everything you need for your production can be found on site: production offices - incl. printer, fax, telephone and WLAN, conference room, dressing room, make-up room, kitchen, WC's and showers. Sufficient gateways, which are also suitable for trucks, as well as the possibility for additional power supply or external water connections ensure smooth logistics.

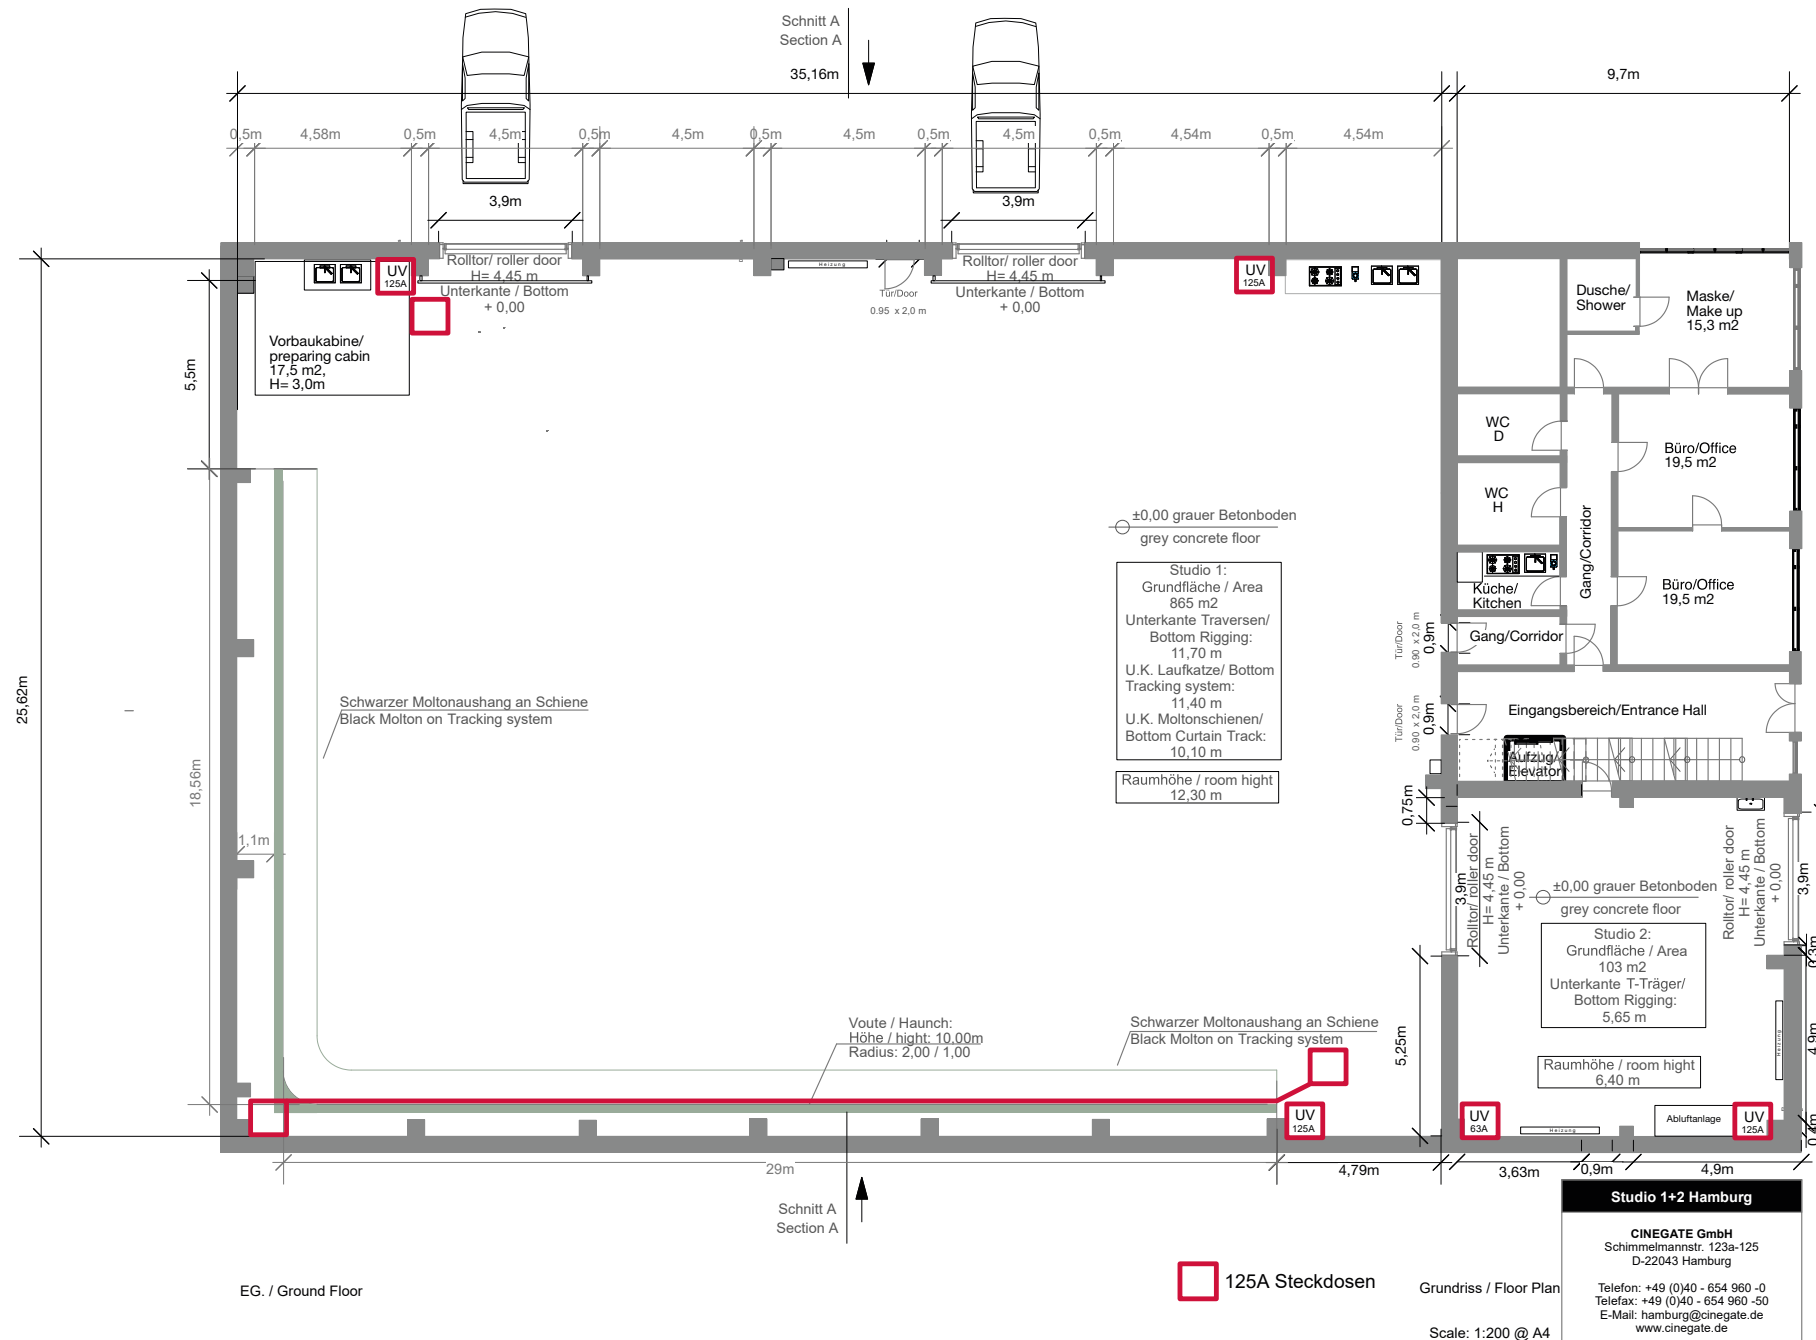

EG. / Ground Floor

125A Steckdosen


Grundriss / Floor Plan

Scale: 1:200 @ A4

Studio 1+2 Hamburg


CINEGATE GmbH
 Schimmelmannstr. 123a-125
 D-22043 Hamburg

Telefon: +49 (0)40 - 654 960 -0
 Telefax: +49 (0)40 - 654 960 -50
 E-Mail: hamburg@cinegate.de
 www.cinegate.de

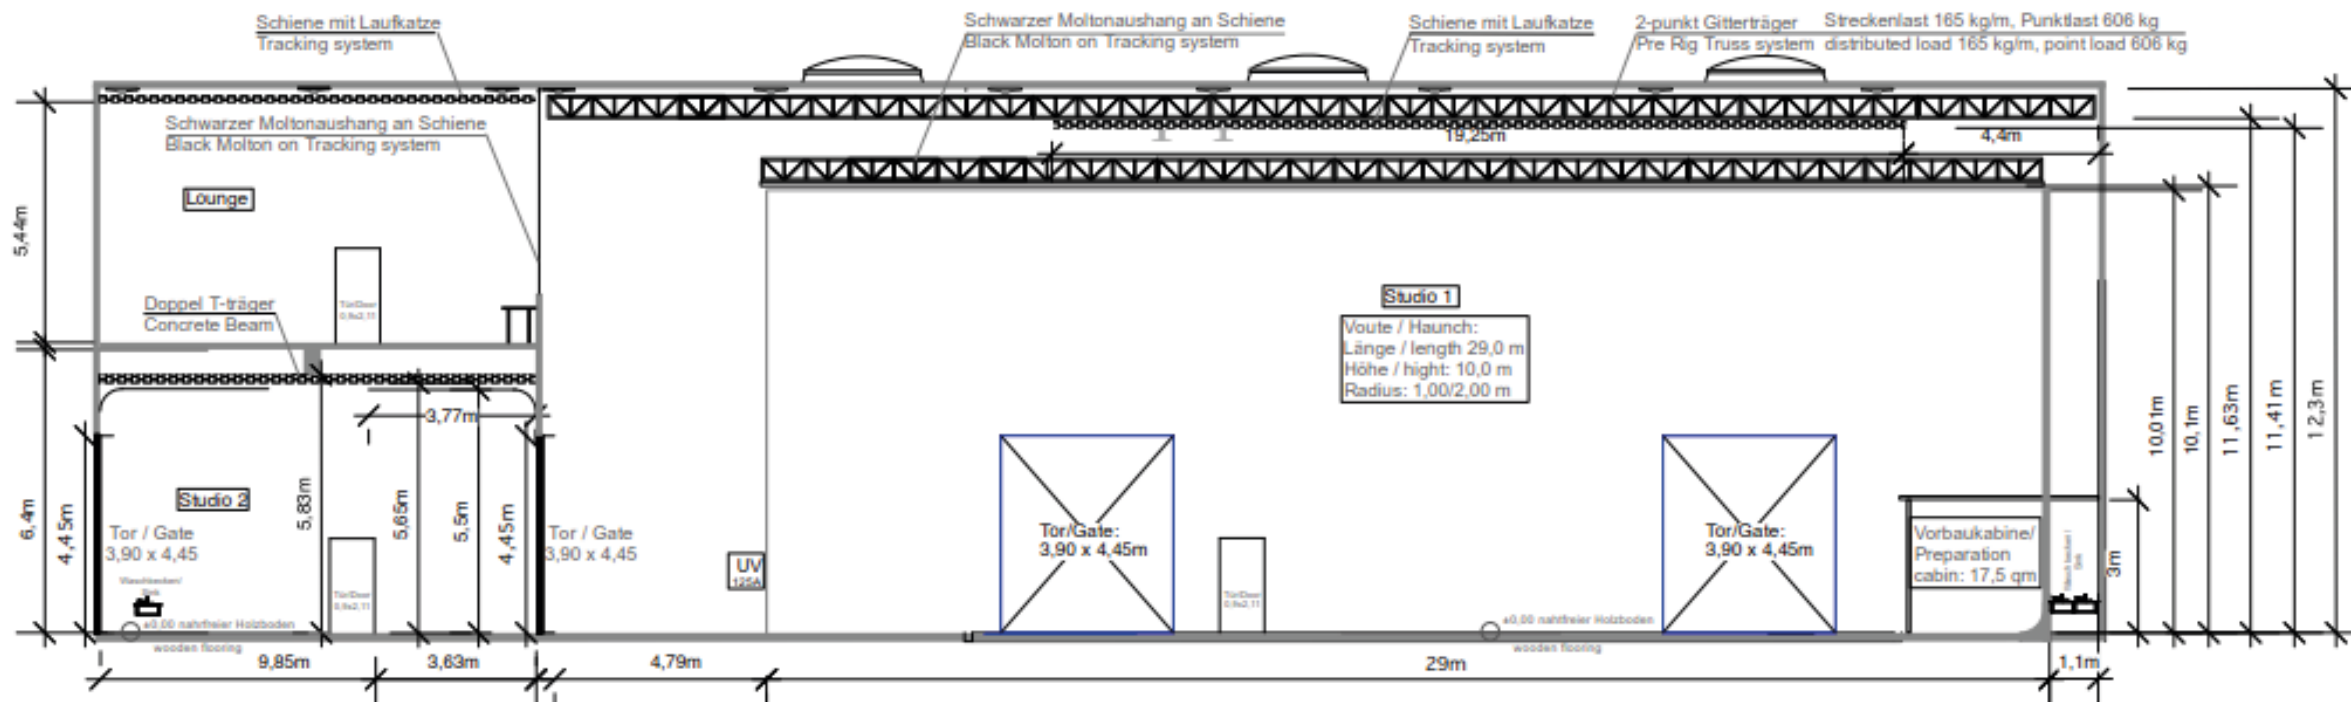

Studio 2: Grundfläche / Area 103 m ² Unterkante T-Träger/ Bottom Rigging: 5,65 m	Studio 1: Grundfläche/Area: 870 qm Unterkante Traversen/ Bottom Rigging: 11,70 m U.K. Laufkatze/ Bottom Tracking system: 11,40 m U.K. Moltonschienen/ Bottom Curtain Track: 10,10 m
Raumhöhe / room height 6,40 m	Raumhöhe / room height 12,30 m

Schnitt A-A / Section A-A
Scale: 1:200 @ A4

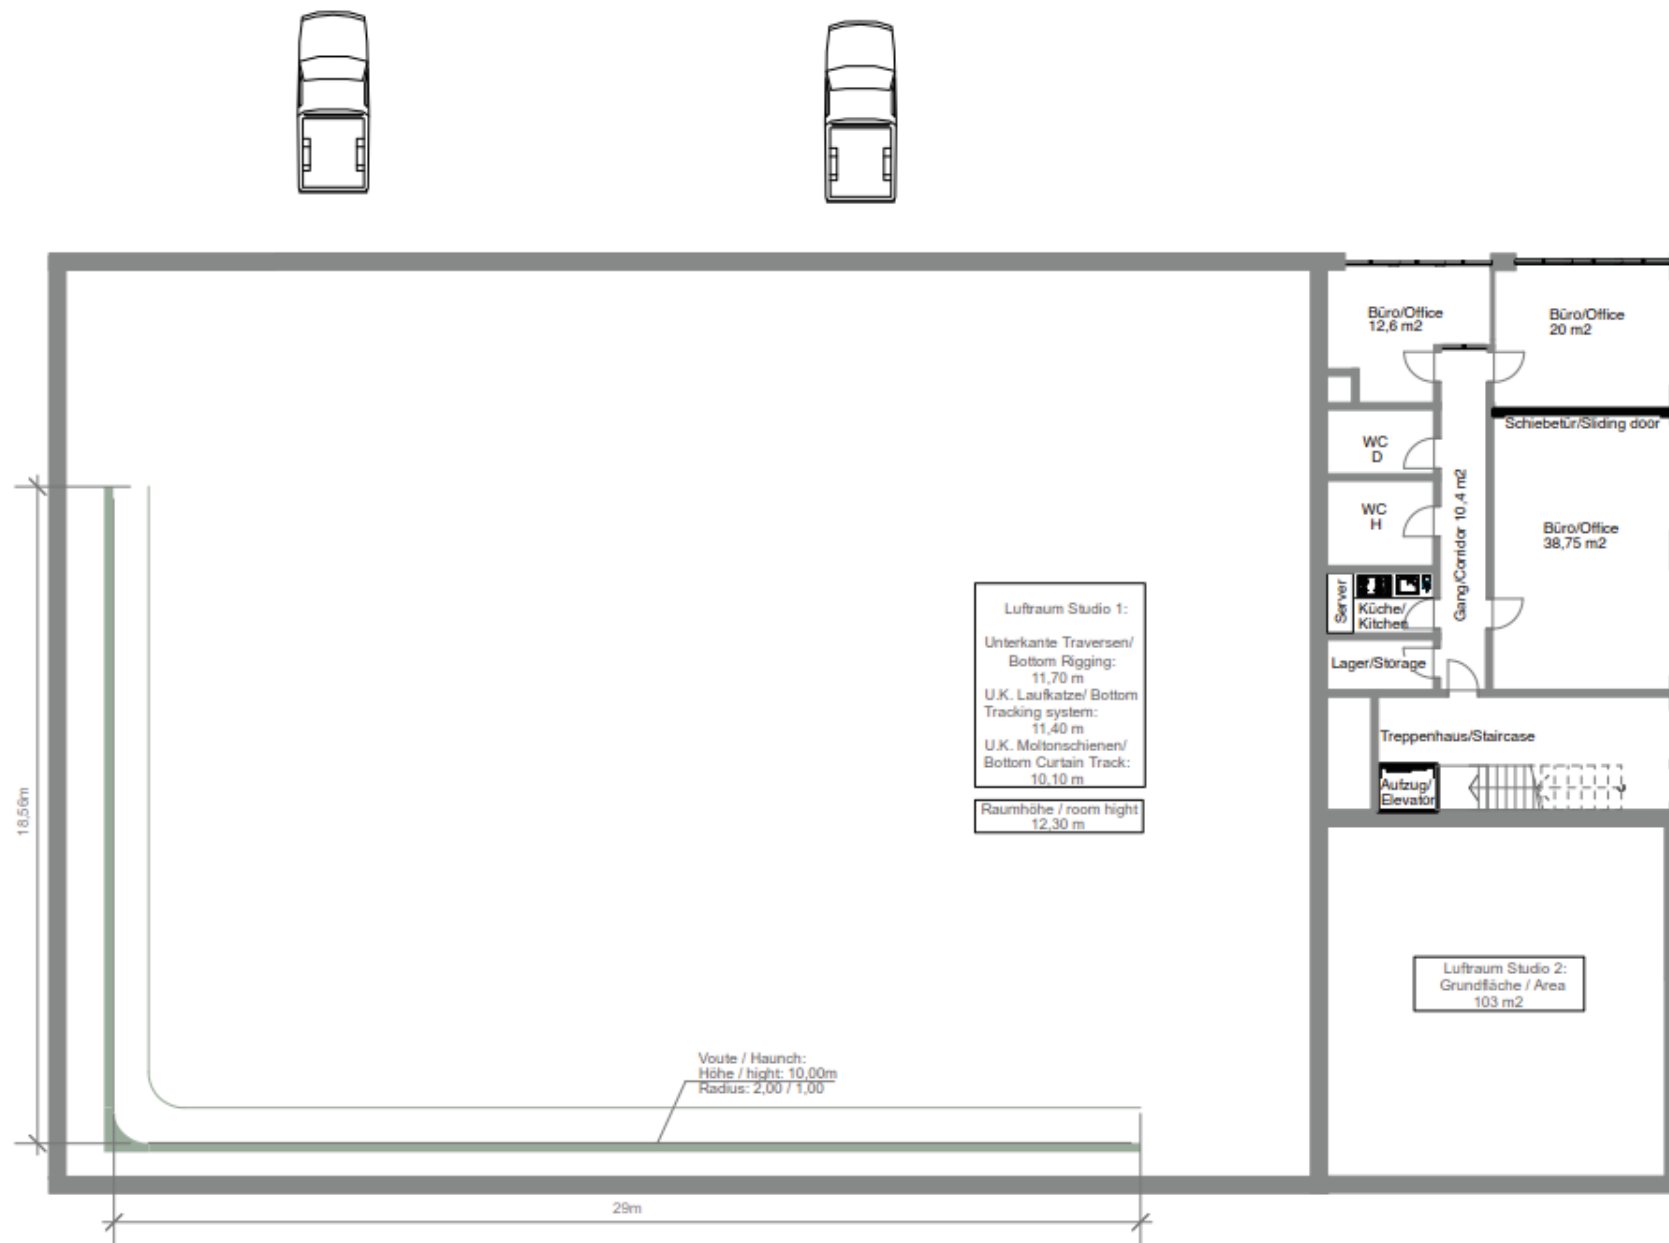


1.OG / First Floor

STUDIO 1+2 HAMBURG

Grundriss / Floor Plan

Scale: 1:200 @ A4

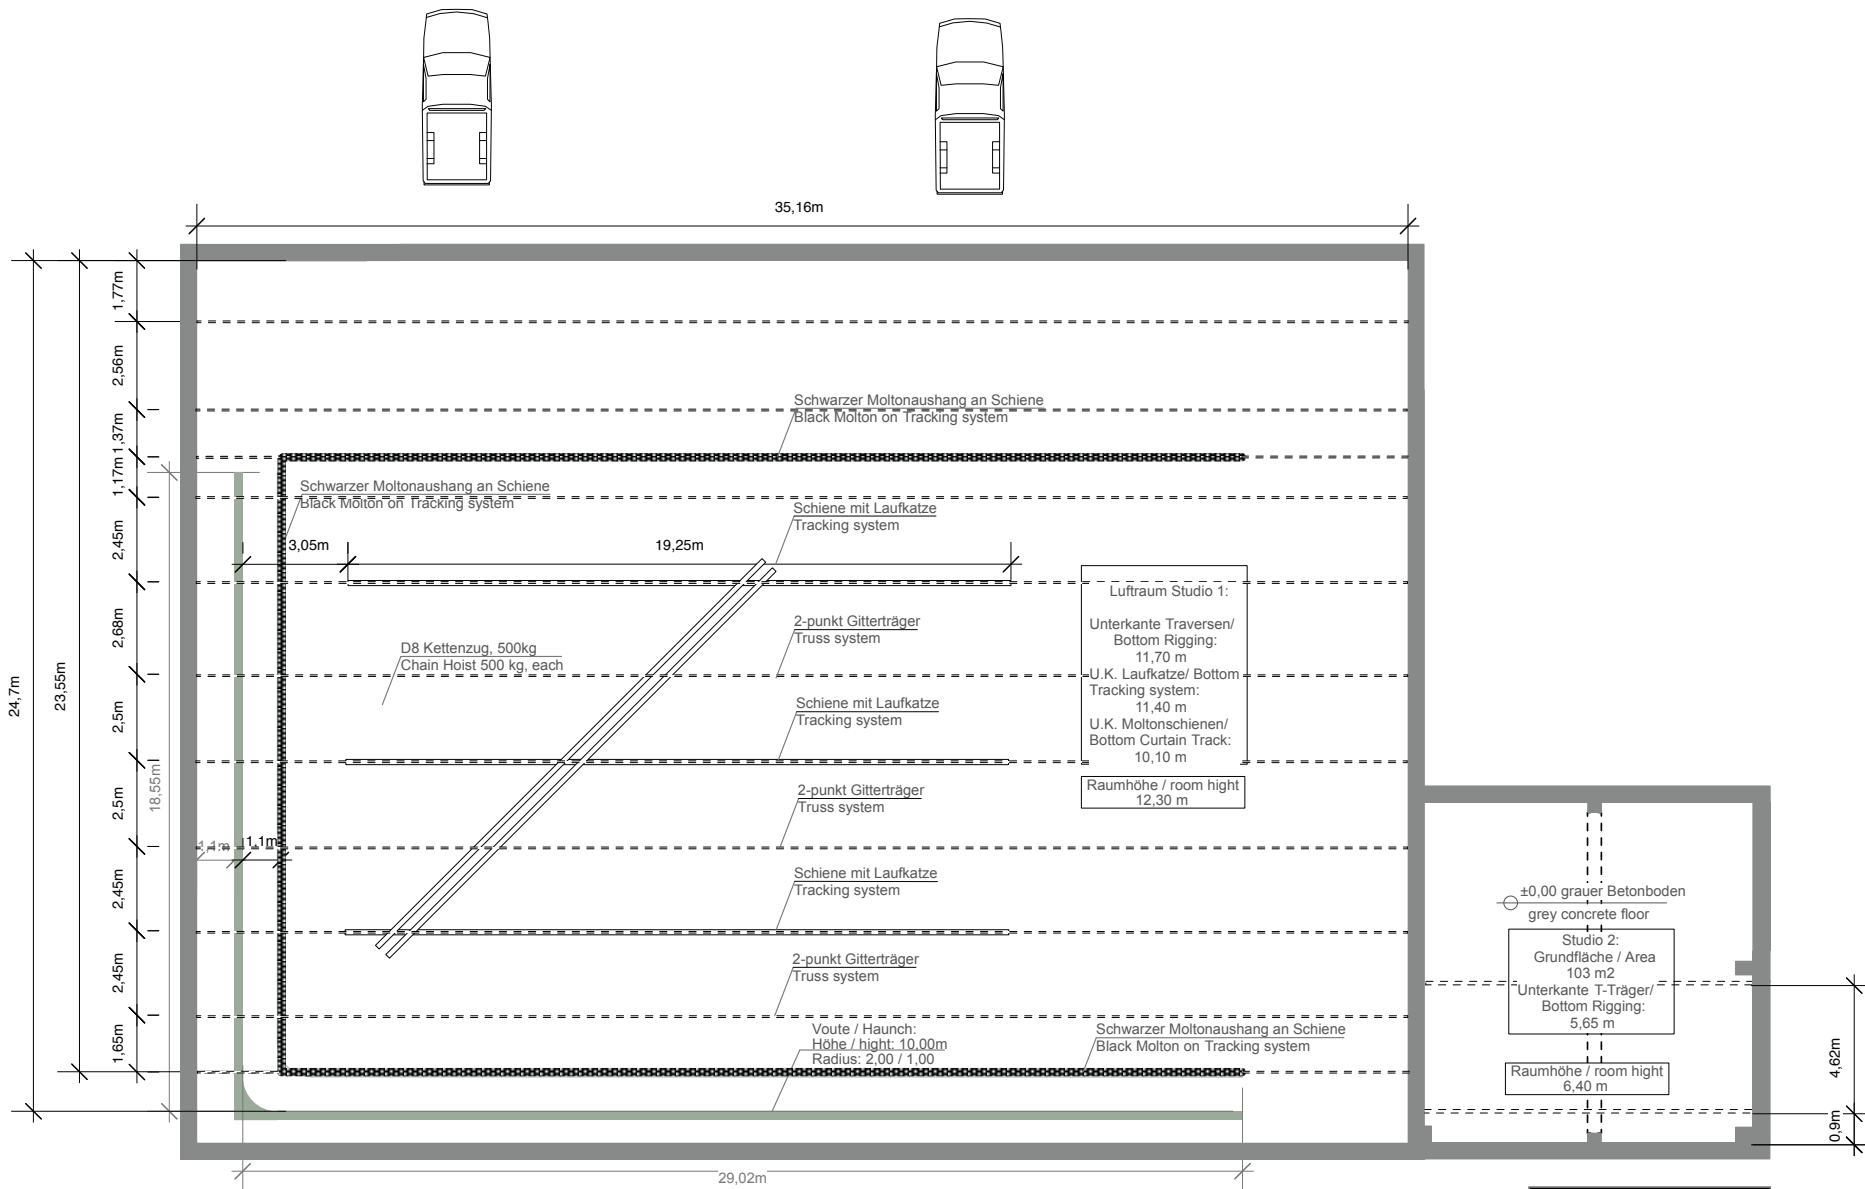

Rigging Plan

Lastangaben Traversenstrecken/Load Truss system,
inklusive dynamischem Faktor/ included dynamic factor:

Streckenlast: 165 kg/ m / Punklast: 606 kg
distributed Load per meter: 165 kg/point Load: 606 kg

Andere Lastfälle sind der separaten Lasttabelle zu entnehmen/
see details on separate load diagramm

Scale: 1:200 @ A4

Studio 1+2 Hamburg

CINEGATE GmbH
Schimmelmannstr. 123a-125
D-22043 Hamburg

Telefon: +49 (0)40 - 654 960 -0
Telefax: +49 (0)40 - 654 960 -50
E-Mail: hamburg@cinegate.de
www.cinegate.de

Studio 1 Motorenmaße

Voute 29m

