


Hamburg Studio 3

PRG Cinegate
Schimmelmanstraße 123a-125a
22043 Hamburg

Phone: +49 (0)40-654 960-0

E-Mail: hamburg@cinegate.de • www.cinegate.prg.com

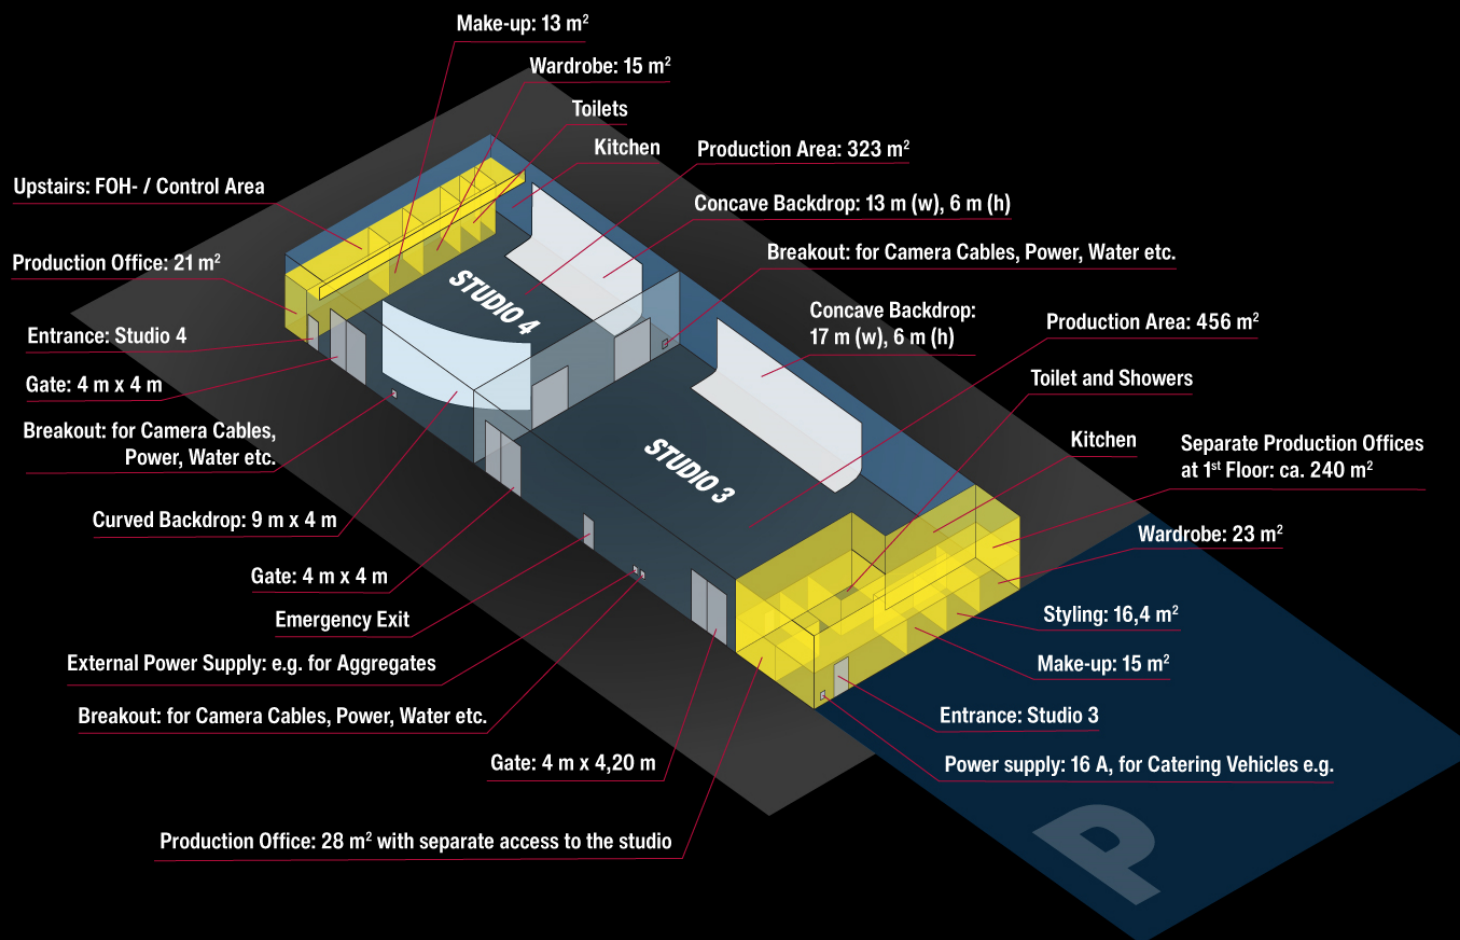

STUDIO 3


Size / Height	550 m ² / 6,5 m
Equipment	150 kW (2x 125 A / 400 V) Connected load - Concave Backdrop: Wide: 17 m, Height: 6 m - Production Offices - Make-up room - Kitchen - WLAN - Ceiling sails possible

STUDIO 4

Size / Height	350 m ² / 6,5 m
Equipment	150 kW (2x 125 A / 400 V) Connected load - Production Offices - Make-up room - Kitchen - WLAN

HAMBURG • STUDIO 3

Studio 3 is also equipped with a 17-meter wide and 6-meter high cove. If required, the installation of a 6m x 7m ceiling sail is possible. Two 125 amp three-phase connections each provide the necessary power. WLAN reception is installed throughout the studios and in the production rooms. Rooms for wardrobe, make-up and production as well as kitchen are also available.

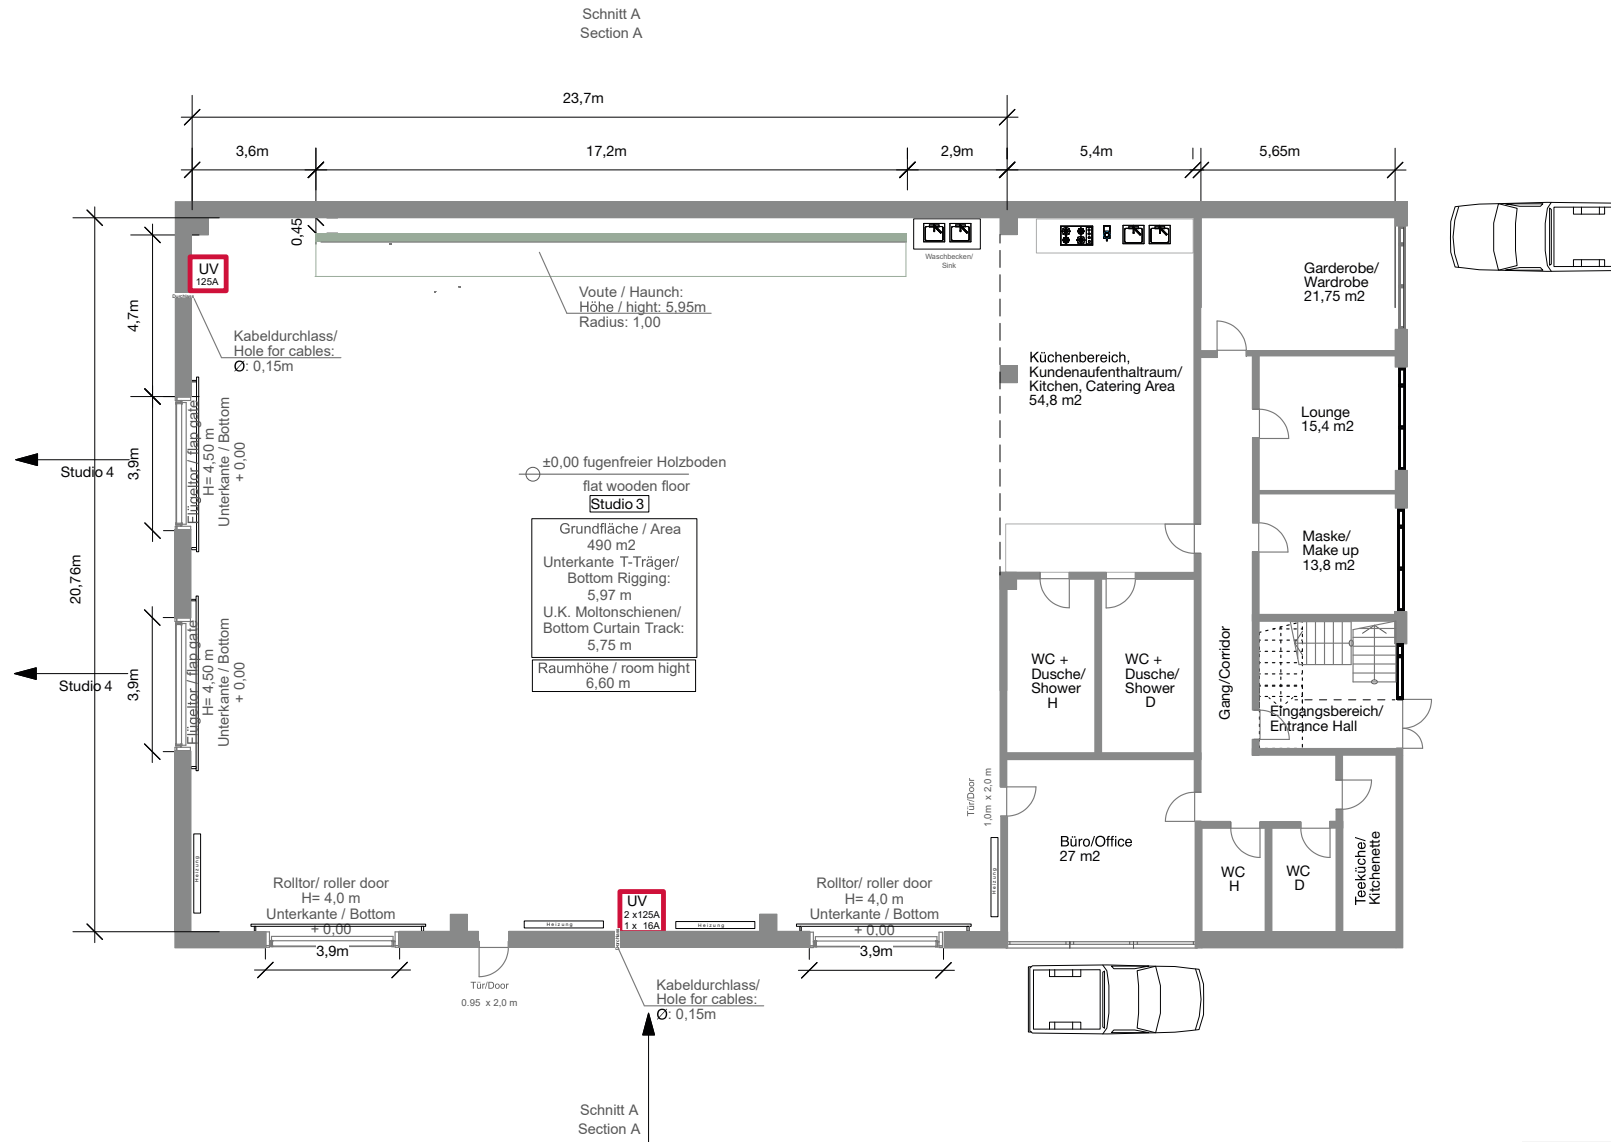

EG. / Ground Floor

125A Steckdosen

Grundriss / Floor Plan

Scale: 1:200 @ A4

Studio 3 Hamburg

CINEGATE GmbH
Schimmelmannstr. 123a-125
D-22043 Hamburg

Telefon: +49 (0)40 - 654 960 -0
Telefax: +49 (0)40 - 654 960 -50
E-Mail: hamburg@cinigate.de
www.cinigate.de